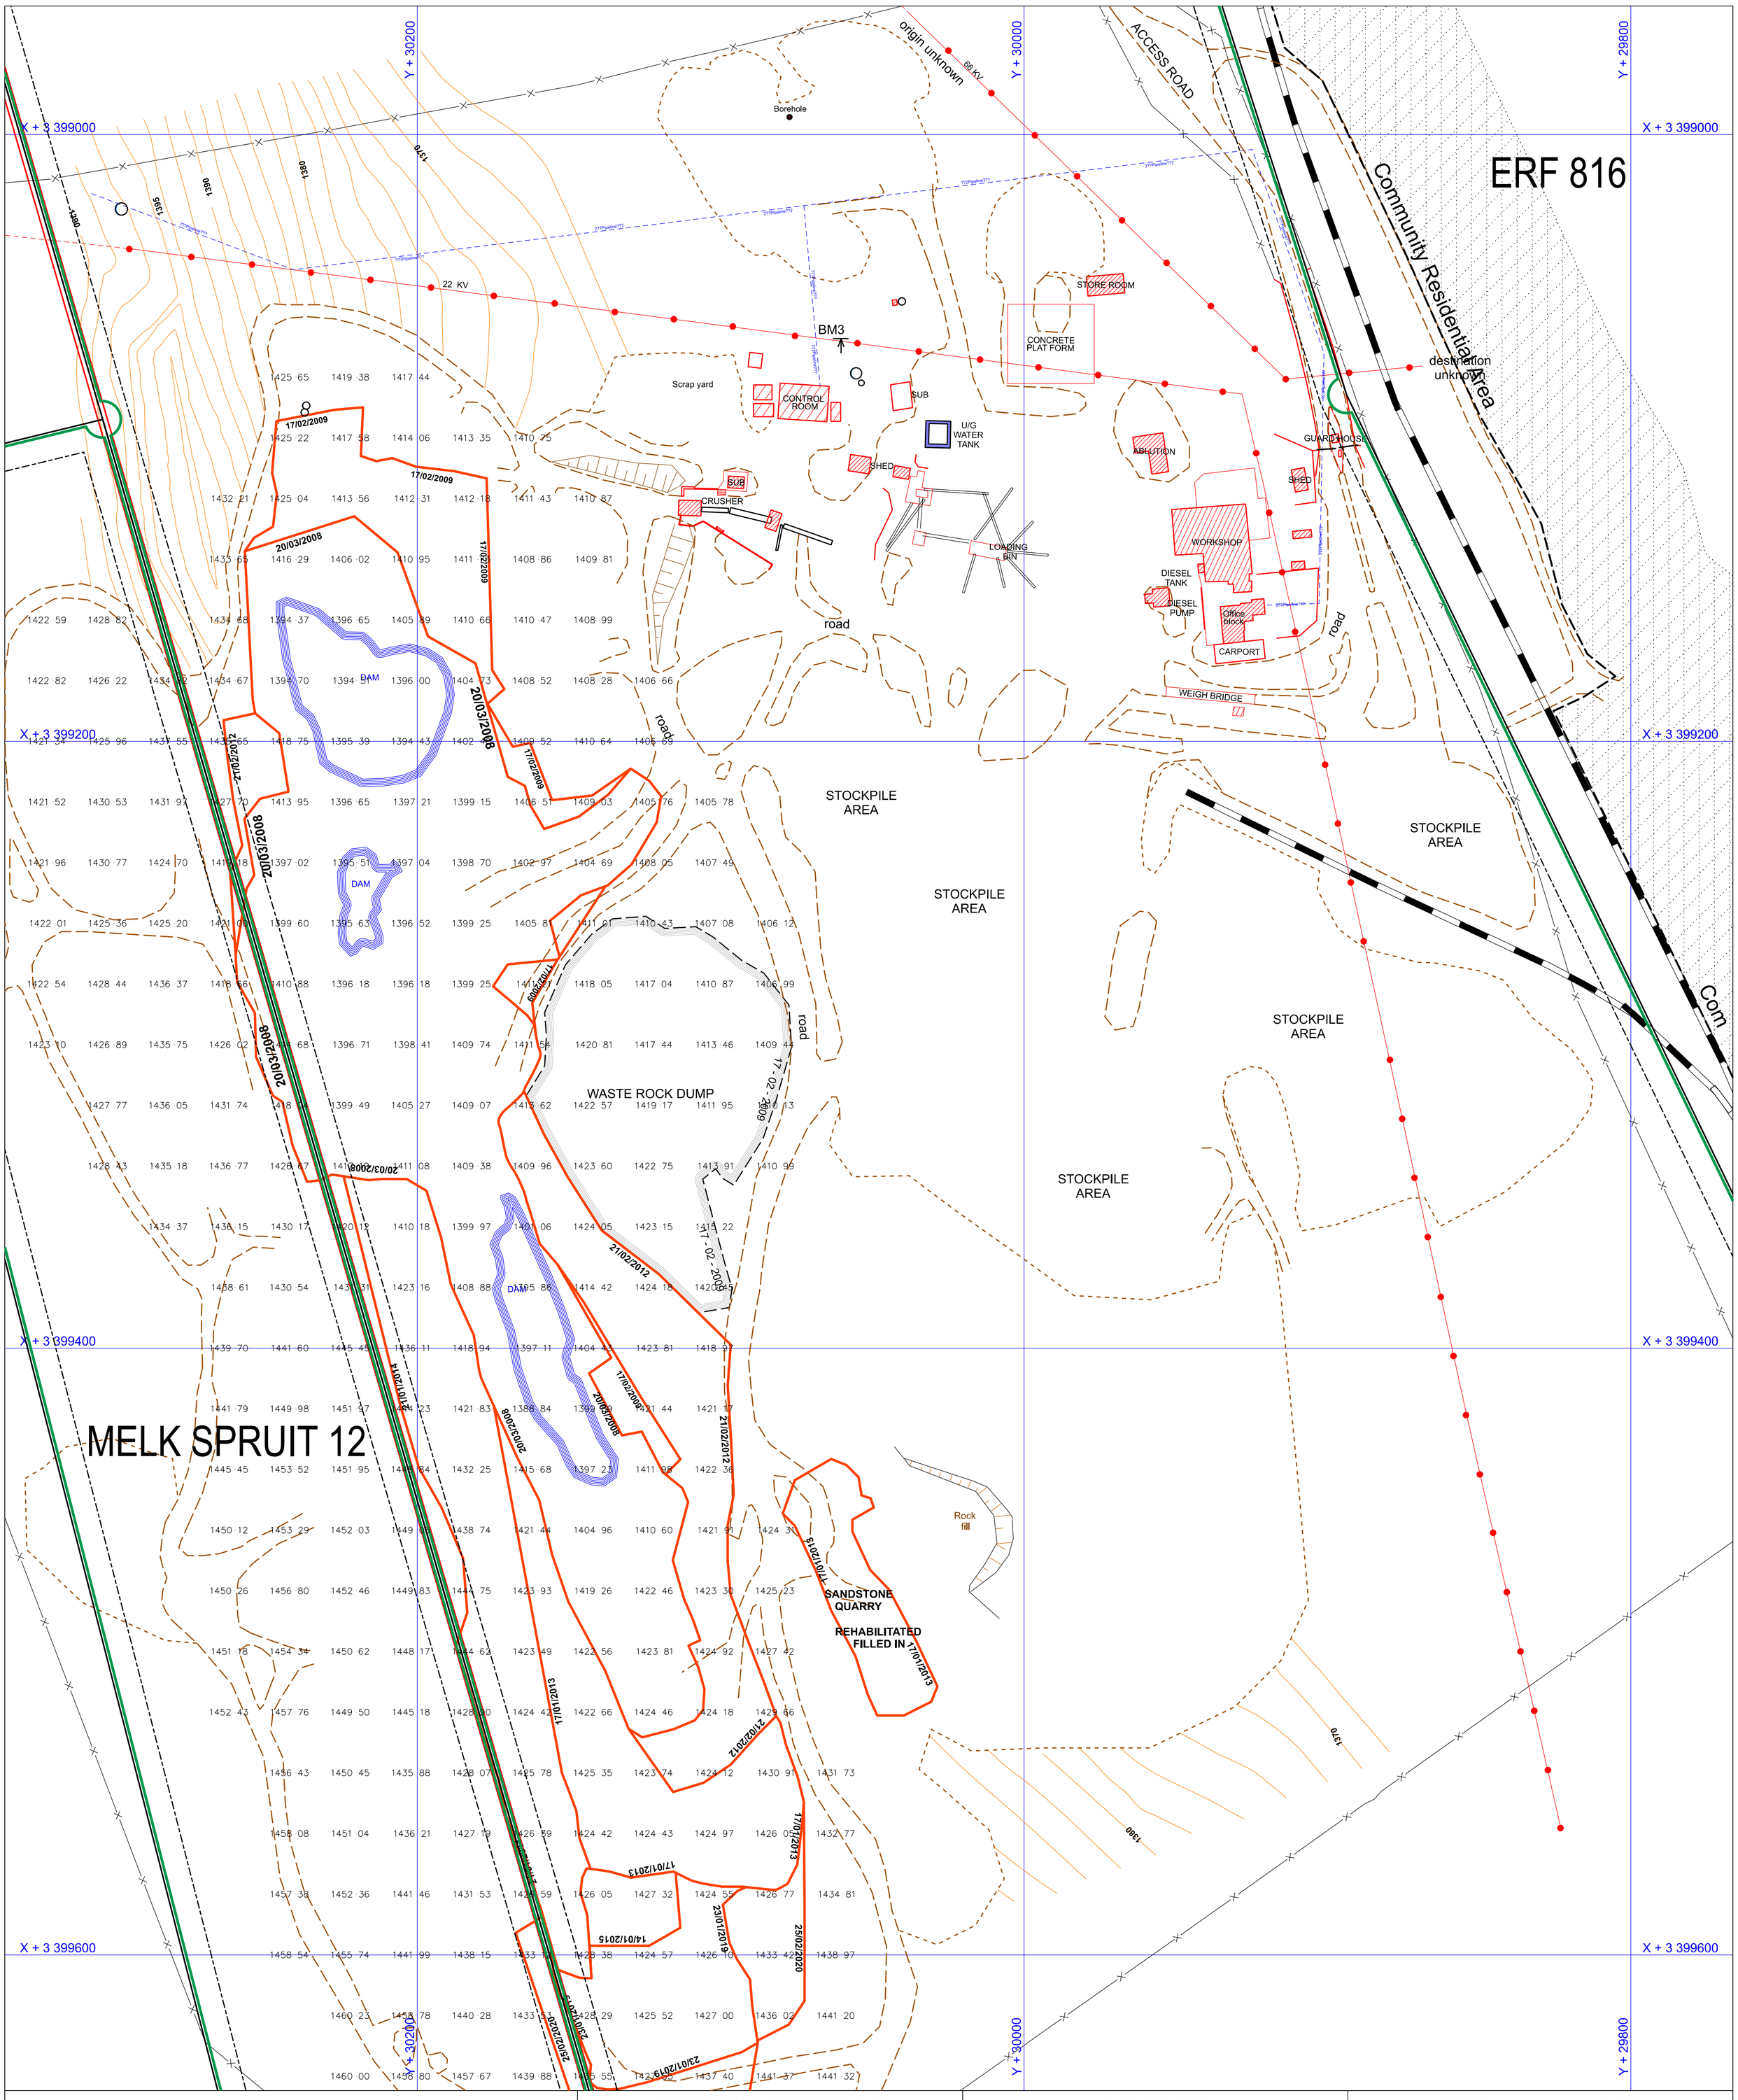

RAUMIX
- ALIWAL QUARRY -

GENERAL SURFACE PLAN - Plan No_GSP01
Mineral Mined: Dolerite
GME 14/18/2/4375
(this plan supersedes plan no_SP1 and SCP1)

N

SCALE 1 : 1 000

SURVEY SYSTEM: WGS 84, LO27° HARTBEESTHOEK

EXEMPTIONS AND PERMISSIONS

1. PE11/15/17/243 dd 27/05/1997

LEGEND

	Workings - Annual Faces
224.33 216.12 233.55 244.11 248.65	Elevation Grid Patterns

PLAN UPDATES

Date of Plan Update	Name of Competent Person	Signature
2008.03.20	J.E. Victor	
2019.01.23	J.E. Victor	
2020.02.25	J.E. Victor	
2021.02.24	B.D. Du Toit	
2022.03.18	B.D. Du Toit	
2023.02.28	B.D. Du Toit	
2024.03.14	B.D. Du Toit	
2025.02.20	B.D. Du Toit	
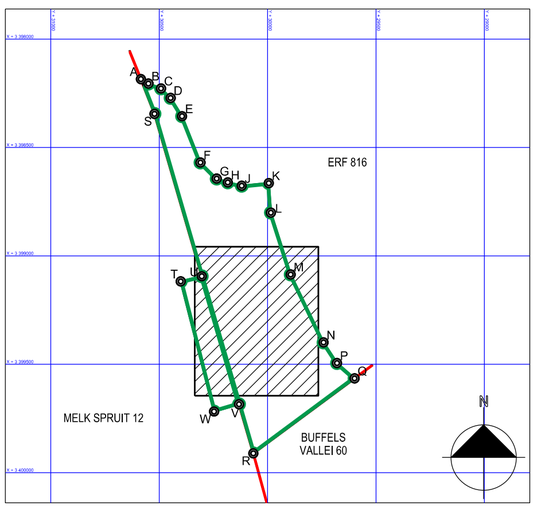
KEY PLAN - Scale 1 : 20 000